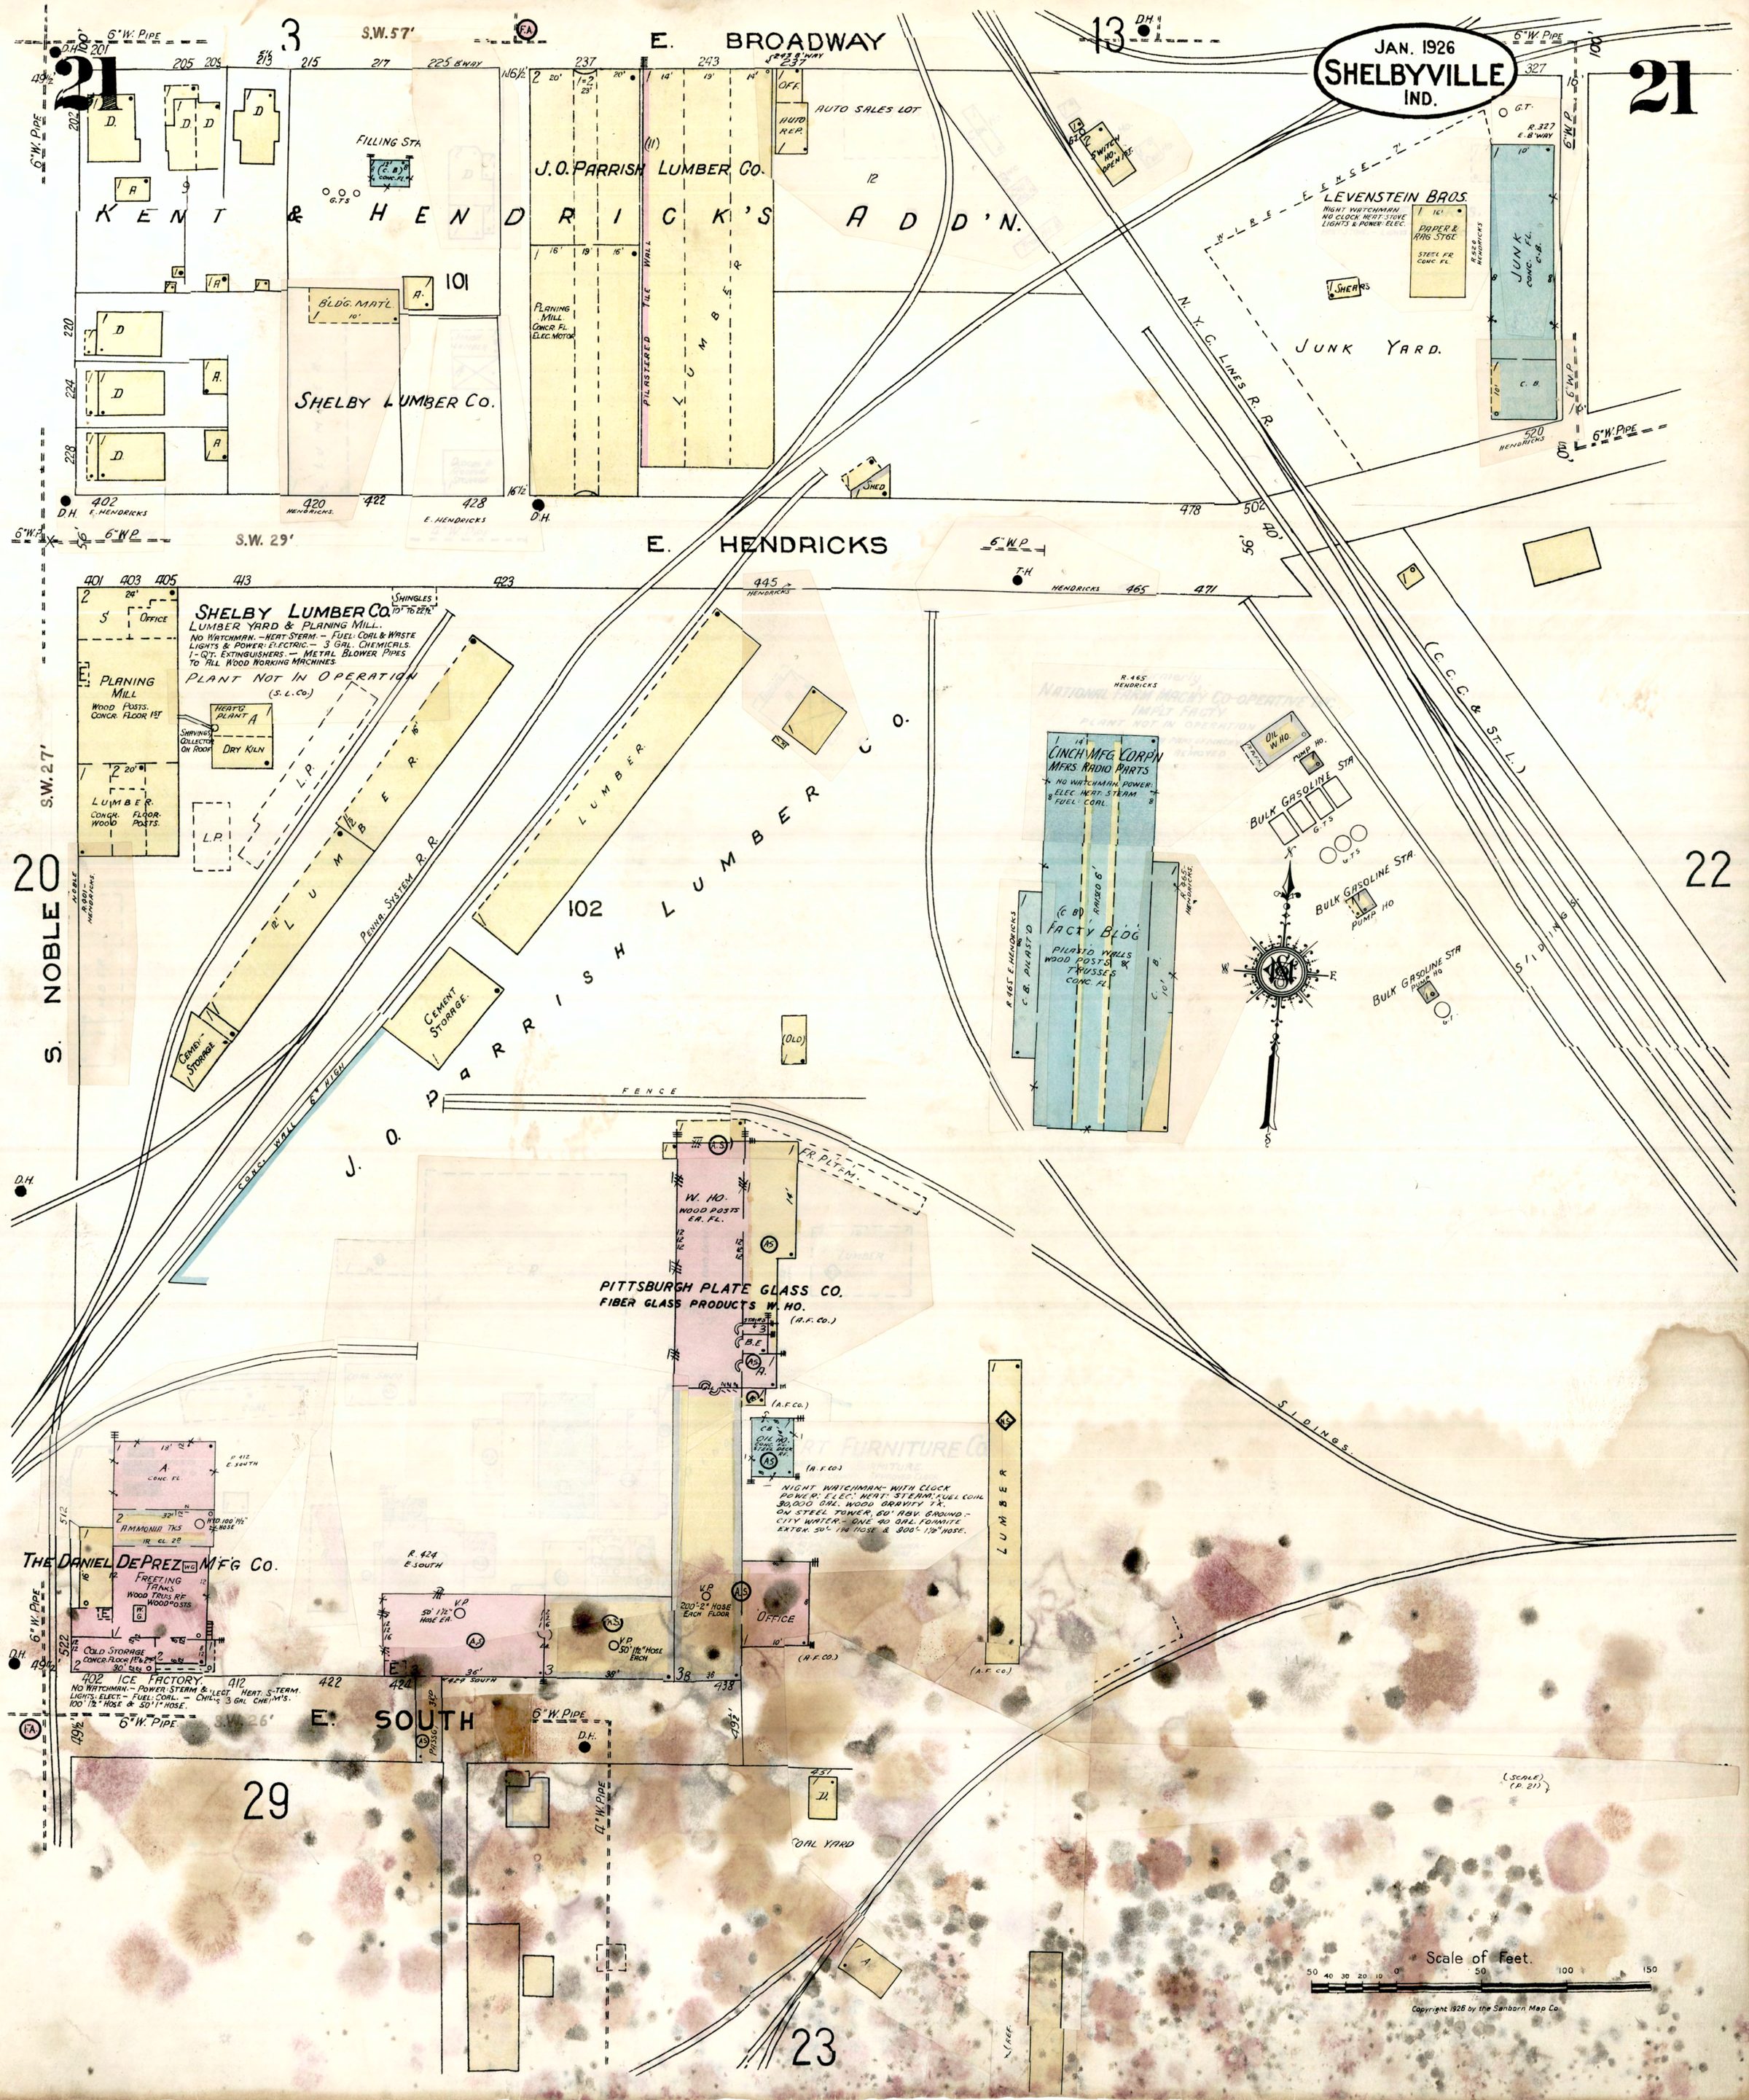
JAN. 1926
SHELBYVILLE
IND.
E. BROADWAY
KENT & HENDRICK'S ADD'N.
J. O. PARRISH LUMBER CO.
SHELBY LUMBER CO.
FILLING STA
BLDG. MAT'L
PLANING MILL
CONCR. FL.
ELEC. MOTOR
PILASTERED TILE WALL
LUMBER
AUTO SALES LOT
AUTO REP.
OFF.
SWITCH HO. OPEN ST.
LEVENSTEIN BROS.
NIGHT WATCHMAN
NO CLOCK HEAT-STOVE
LIGHTS & POWER-ELEC.
PAPER & RAG STGE.
STEEL FR. CONC. FL.
JUNK
CONC. FL.
C. B.
SHEARS
JUNK YARD
N. Y. C. LINES R. R.
WABASH
SHED
E. HENDRICKS
SHELBY LUMBER CO.
LUMBER YARD & PLANING MILL.
NO WATCHMAN.—HEAT STEAM.— FUEL: COAL & WASTE
LIGHTS & POWER: ELECTRIC.— 3 GAL. CHEMICALS.
1-QT. EXTINGUISHERS.— METAL BLOWER PIPES
TO ALL WOOD WORKING MACHINES.
PLANT NOT IN OPERATION
(S. L. CO.)
OFFICE
PLANING MILL
WOOD POSTS.
CONCR. FLOOR 1ST
LUMBER
CONCR. WOOD
FLOOR POSTS.
SHINGLES
HEAT'G PLANT A
SHAVINGS COLLECTOR ON ROOF
DRY KILN
L.P.
LUMBER
PENNA. SYSTEM R. R.
S. NOBLE
CEMENT STORAGE
CONCR. WALL 6' HIGH
J. O. PARRISH LUMBER CO.
102
(OLD)
FENCE
CC. C. & ST. L.)
SIDINGS
CINCH MFG. CORP'N
MFRS. RADIO PARTS
NO WATCHMAN. POWER:
ELEC. HEAT: STEAM
FUEL: COAL.
(C. B.) RAISED 6'
FACT'Y BLDG.
PILASTD WALLS
WOOD POSTS &
TRUSSES
CONC. FL.
C. B. PLAST'D
OIL W. HO.
PUMP HO.
BULK GASOLINE STA
BULK GASOLINE STA.
PUMP HO
BULK GASOLINE STA
PUMP HO
PITTSBURGH PLATE GLASS CO.
FIBER GLASS PRODUCTS W. HO.
(A. F. CO.)
W. HO.
WOOD POSTS
EA. FL.
FR. PLT'FM.
B.E.
OIL HO.
CONC. FL.
STEEL BRK. RF.
NIGHT WATCHMAN- WITH CLOCK
POWER: ELEC: HEAT: STEAM: FUEL COAL
30,000 GAL. WOOD GRAVITY TK.
ON STEEL TOWER, 60' ABV. GROUND.-
CITY WATER.- ONE 40 GAL. FOAMITE
EXTGR. 50'-1½" HOSE & 300'-1½" HOSE.
LUMBER
OFFICE
200'-2" HOSE EACH FLOOR
V.P. 50'-1½" HOSE EACH
THE DANIEL DEPREZ M'F'G CO.
FREEZING TANKS
WOOD TRUSS RF.
WOOD POSTS
COLD STORAGE
CONCR. FLOOR 1ST & 2ND
AMMONIA TKS
1R. CL. 2D.
HYD. 100' 1½" HOSE
ICE FACTORY
NO WATCHMAN.- POWER: STEAM & ELECT. HEAT: STEAM.
LIGHTS: ELECT.- FUEL: COAL.- CHEM'S 3 GAL CHEM'S.
100' 1½" HOSE & 50' 1" HOSE.
E. SOUTH
COAL YARD
SCALE
(P. 21)
Scale of Feet.
50 40 30 20 10 0 50 100 150
Copyright 1926 by the Sanborn Map Co.
20
21
22
23
29