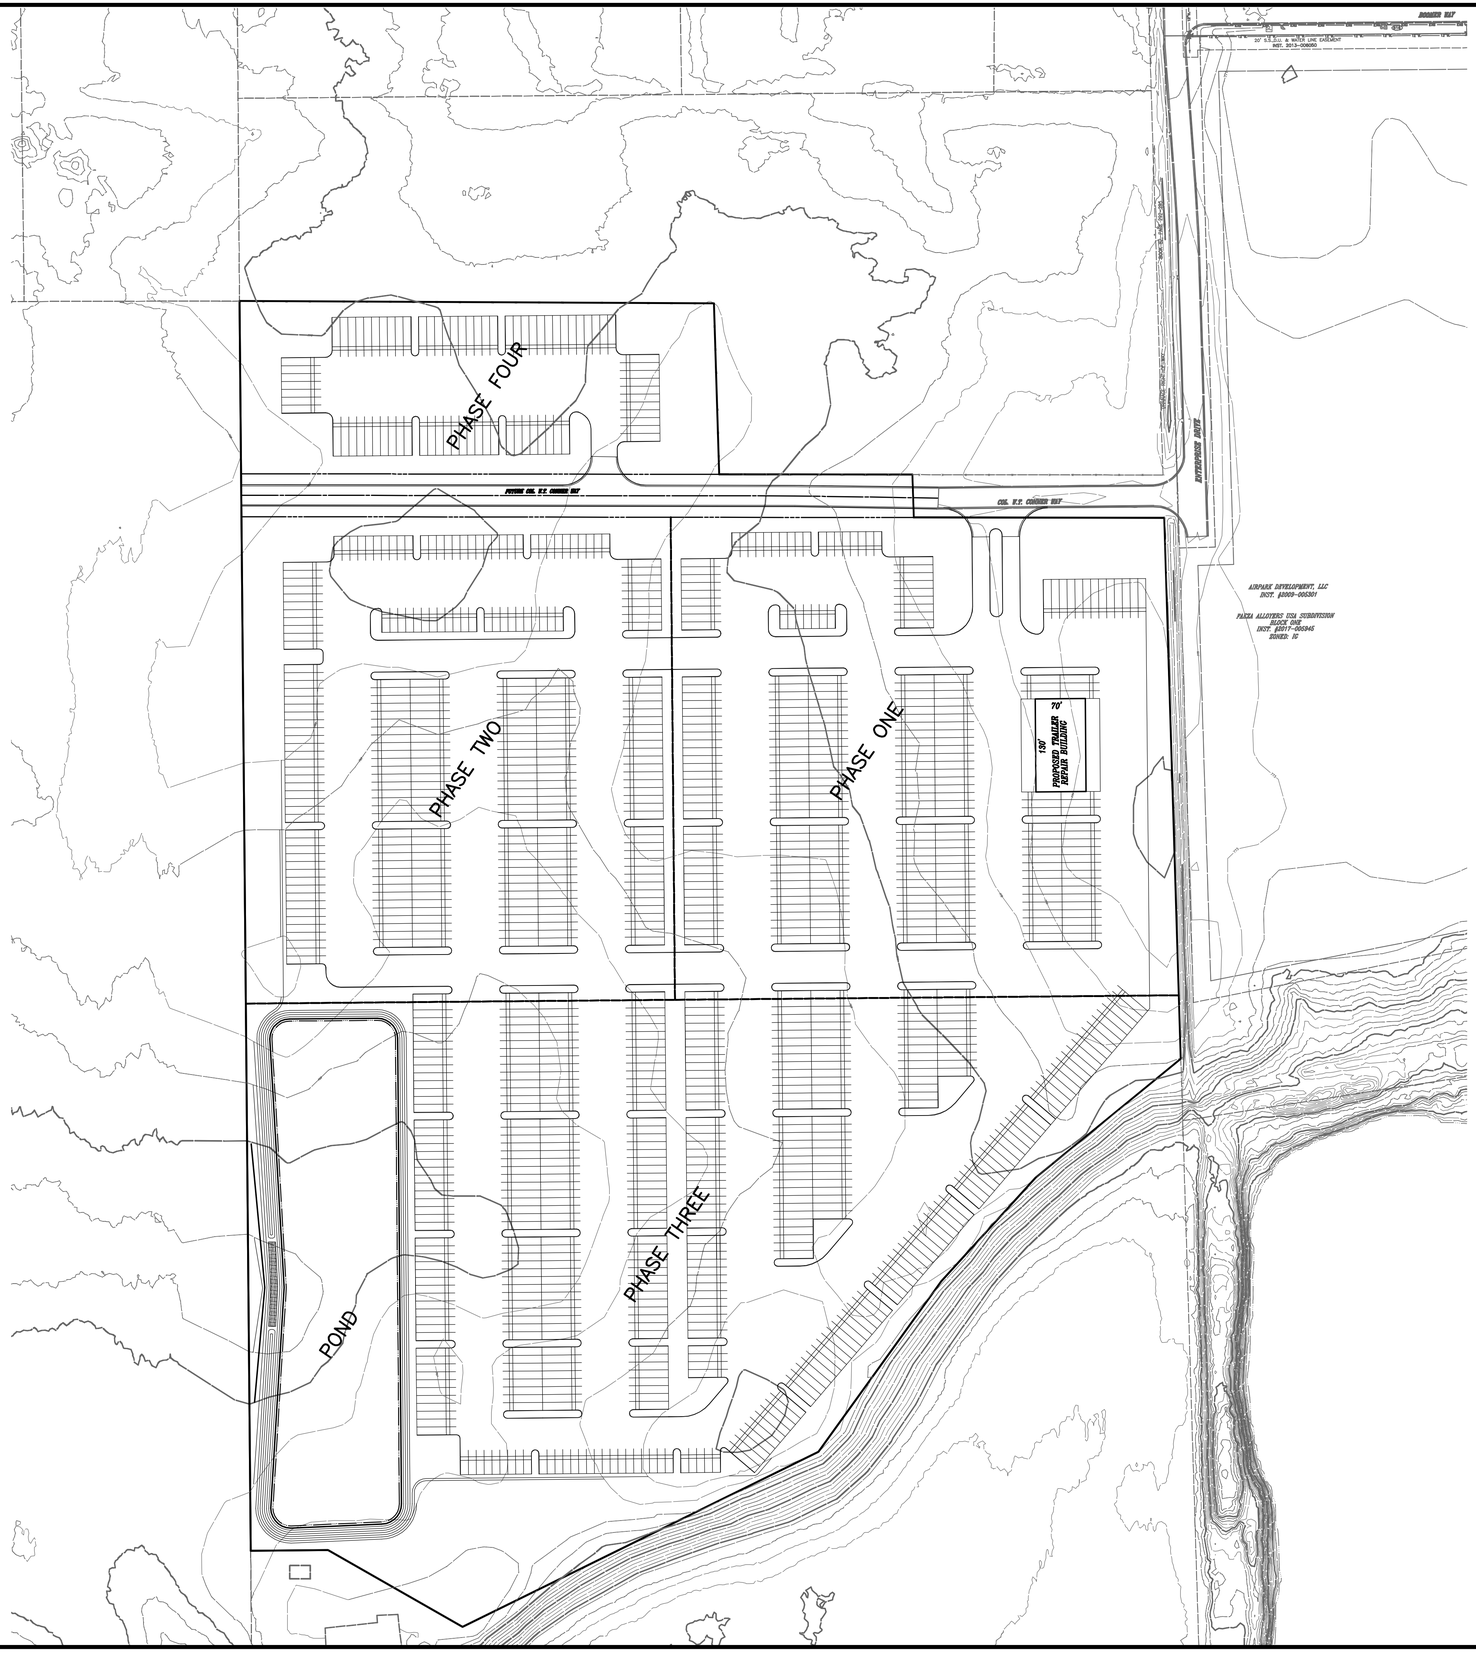

NORTH

0 50' 100' 150' 200'

DATE	REVISION	SYMBOL

SCALE 1"=100'
DRAWN JPH
CHECKED JKS
CERTIFIED JKS

PROJECT
BANSOL STORAGE
TRINTY ALLOYS BLOCK A
CITY OF SHELBYVILLE, SHELBY COUNTY, INDIANA

TITLE
CONCEPTUAL PLAN

PROJECTS plus
GREENWOOD SURVEYING COMPANY
SITE ENGINEERING-LAND SURVEYING-CONSTRUCTION LAYOUT
1257 Airport Parkway, Suite A Greenwood, Indiana 46143
(317)-882-5003

SEAL

JOB NUMBER
23014

SHEET
C101

DATE
AUGUST 22, 2023

811
Know what's below.
Call before you dig.
"IT'S THE LAW"
CALL 2 WORKING DAYS BEFORE YOU DIG

THIS DRAWING/COMPUTER FILE IS THE PROPERTY OF PROJECTS PLUS
ANY REPRODUCTION OR REUSE OF THIS DOCUMENT WITHOUT WRITTEN
PERMISSION FROM PROJECTS PLUS IS PROHIBITED. ANY PERSON OR ENTITY
USING THIS DOCUMENT FOR ANY PURPOSE OTHER THAN THE PROJECT
FOR WHICH IT WAS ORIGINALLY INTENDED, WITH OR WITHOUT PERMISSION
FROM PROJECTS PLUS, BY IT'S USE AGREES TO INDEMNIFY AND HOLD
HARMLESS PROJECTS PLUS FROM ANY LOSS, INCLUDING BUT NOT LIMITED
TO ATTORNEY'S FEES, OCCURRING FROM THEIR USE.